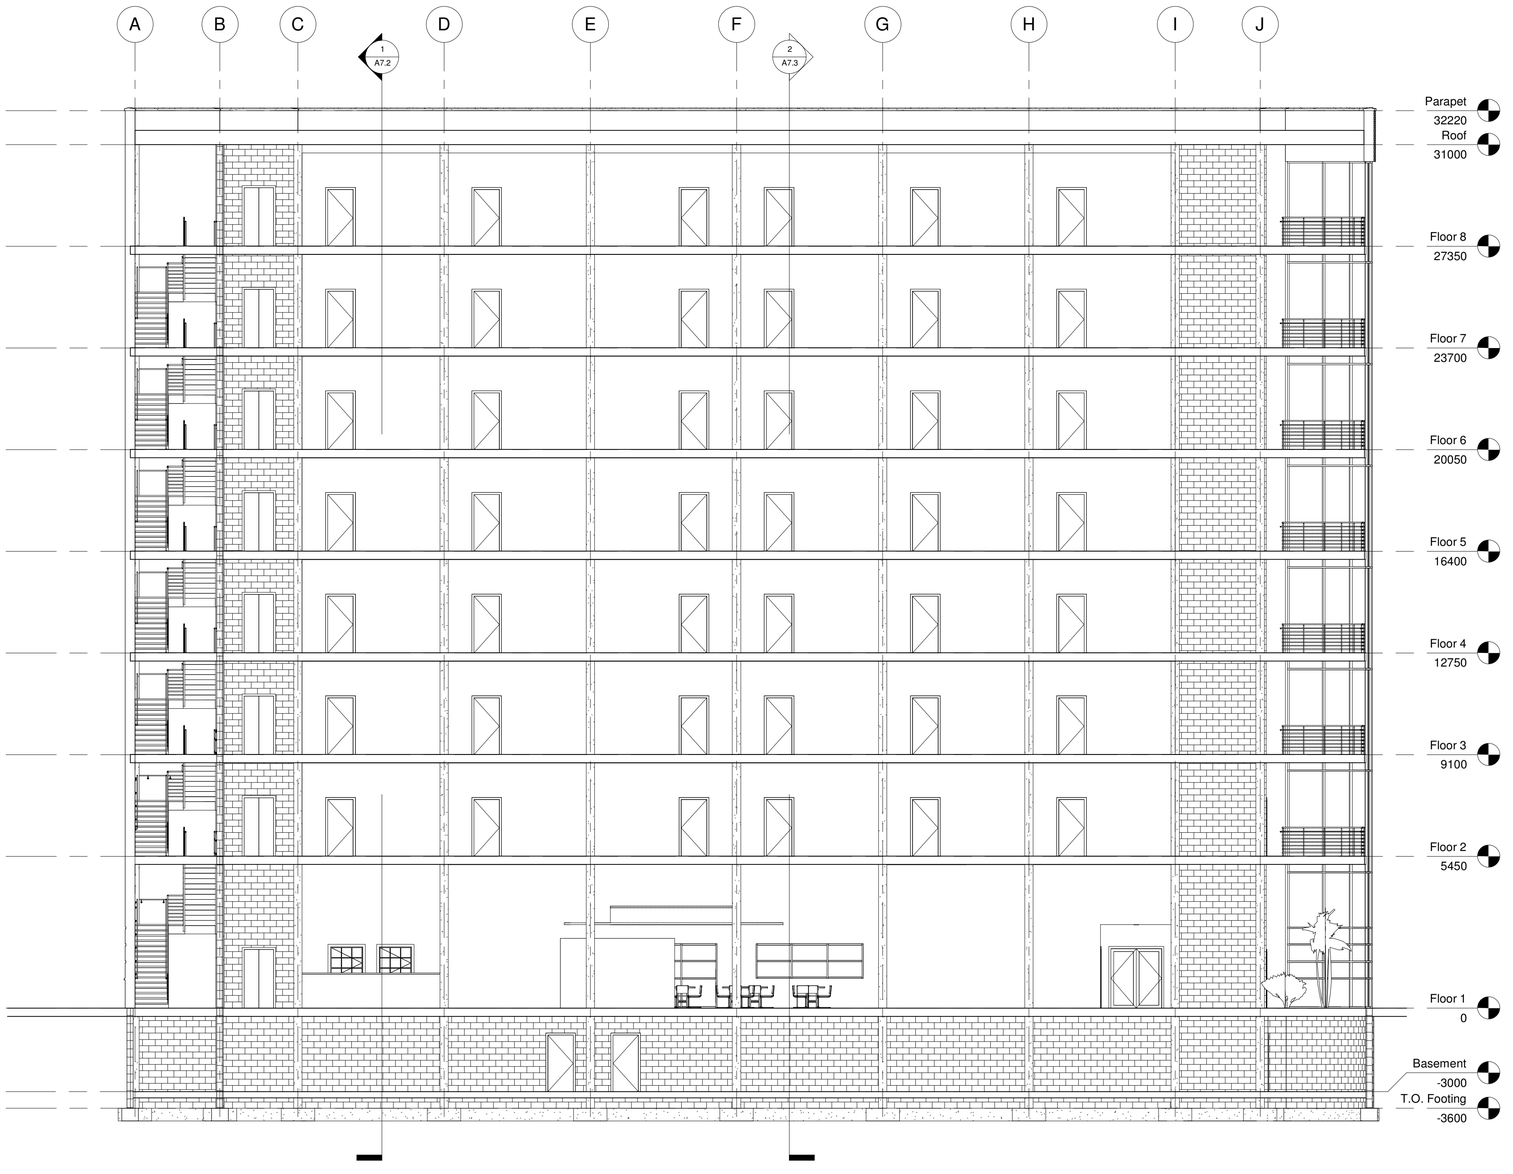

1 Longitudinal Section
1 : 100

Autodesk® Revit®

www.autodesk.com/revit

Consultant
Address
Address
Phone
Fax
e-mail

Consultant
Address
Address
Phone
Fax
e-mail

Consultant
Address
Address
Phone
Fax
e-mail

Consultant
Address
Address
Phone
Fax
e-mail

No.	Description	Date

Building Sections

Project number	1234-567
Date	Issue Date
Drawn by	Author
Checked by	Checker

A7.1

Scale 1 : 100

8/10/2018 5:26:47 PM