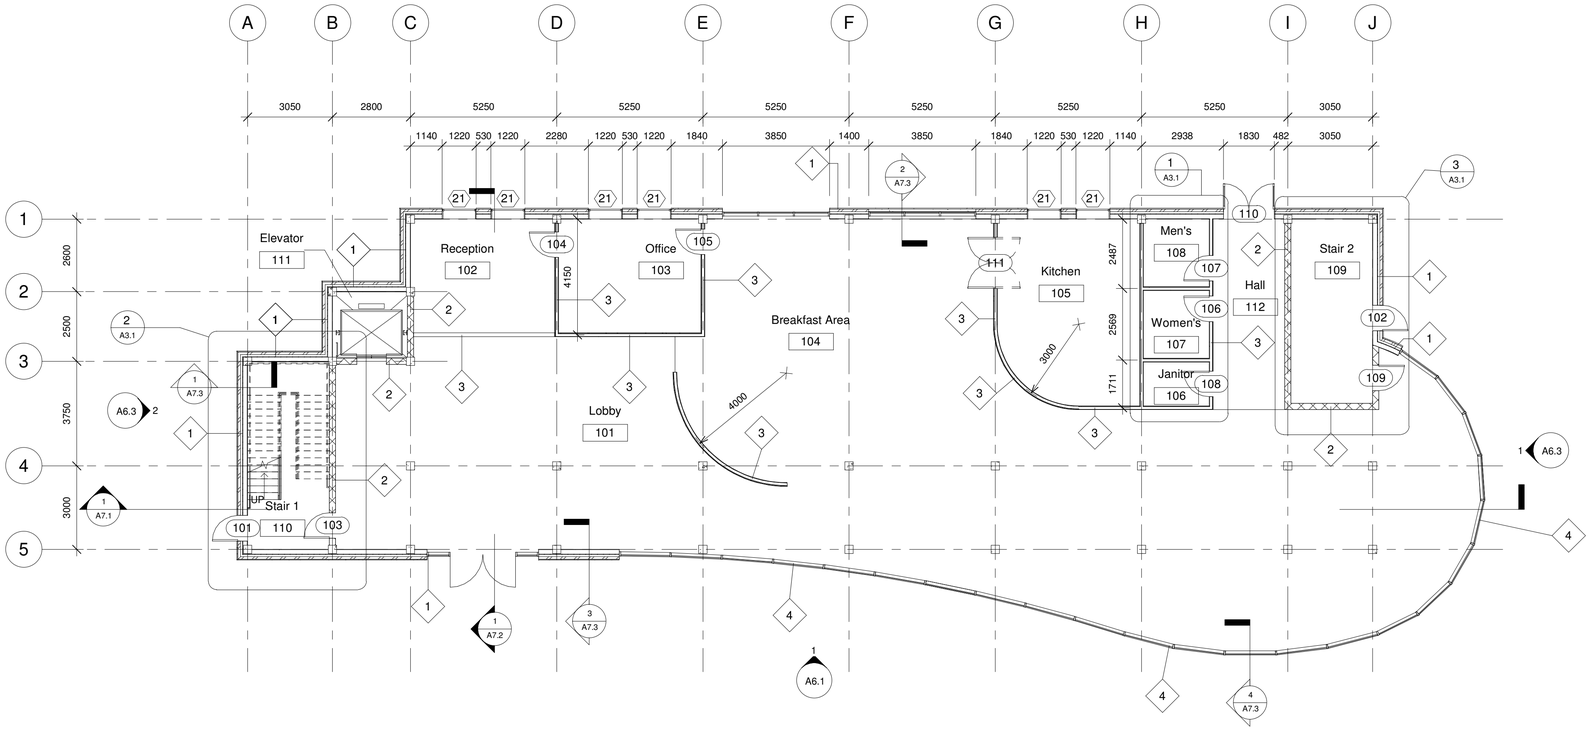


1 Floor 1
1 : 100

Autodesk® Revit®

www.autodesk.com/revit

| Consultant | Consultant |
|---|---|
| Address | Address |
| Address | Address |
| Phone | Phone |
| Fax | Fax |
| e-mail | e-mail |

| Consultant | Consultant |
|---|---|
| Address | Address |
| Address | Address |
| Phone | Phone |
| Fax | Fax |
| e-mail | e-mail |

| No. | Description | Date |
|---|---|---|
| | | |

# 1st Floor Plan

| | |
|---|---|
| Project number | 1234-567 |
| Date | Issue Date |
| Drawn by | Author |
| Checked by | Checker |

A2.2

Scale 1 : 100

8/10/2018 5:15:17 PM